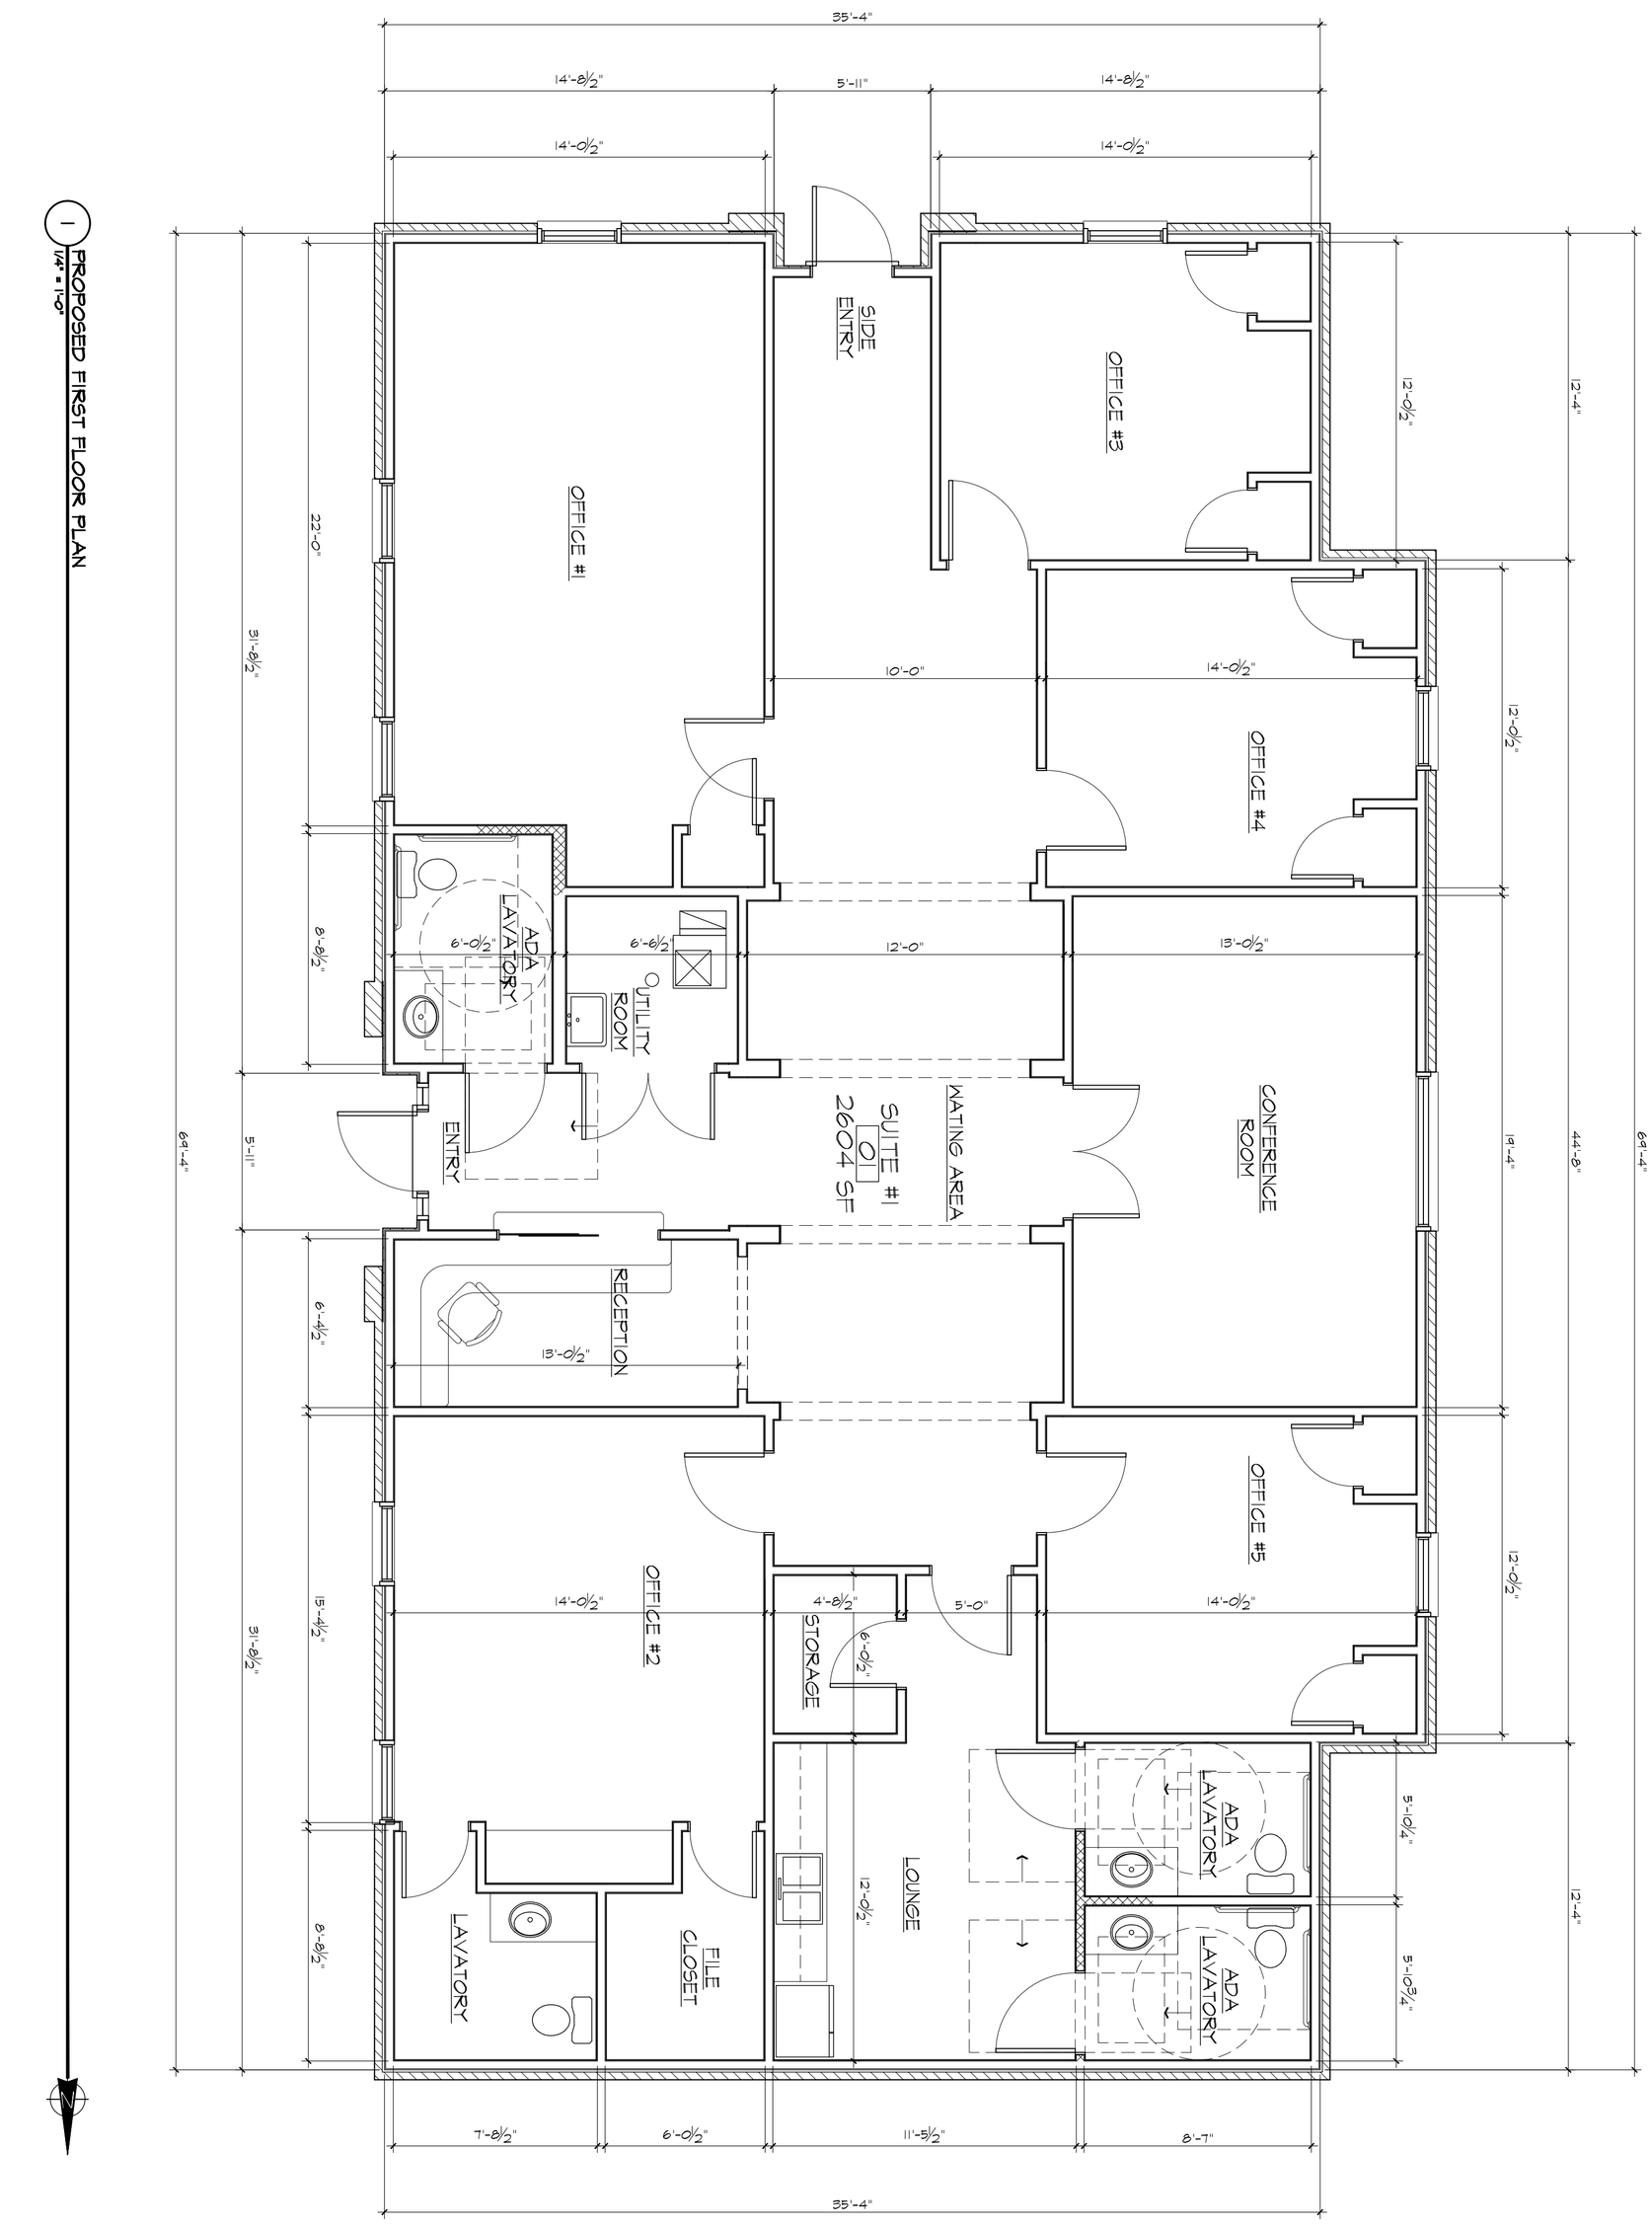

1 PROPOSED FIRST FLOOR PLAN
1/4" = 1'-0"

800 OAK ST. REMODEL
800 OAK ST.
DANVILLE, IL 61832

EA ARCHITECTURE & DESIGN, INC.
2416 E. WASHINGTON ST., SUITE C-3
BLOOMINGTON, ILLINOIS 61704
PHONE: (309) 663-7111 WWW.EA-AD.NET
ILLINOIS PROFESSIONAL DESIGN FIRM LICENSE NO. 184.007110

No.	Date	REVISIONS

DATE: 2022.7.19
SCALE: AS NOTED
DRAWN BY: JTM
JOB: 21-104
SHEET: A102
OF -
PROPOSED FLOOR PLAN